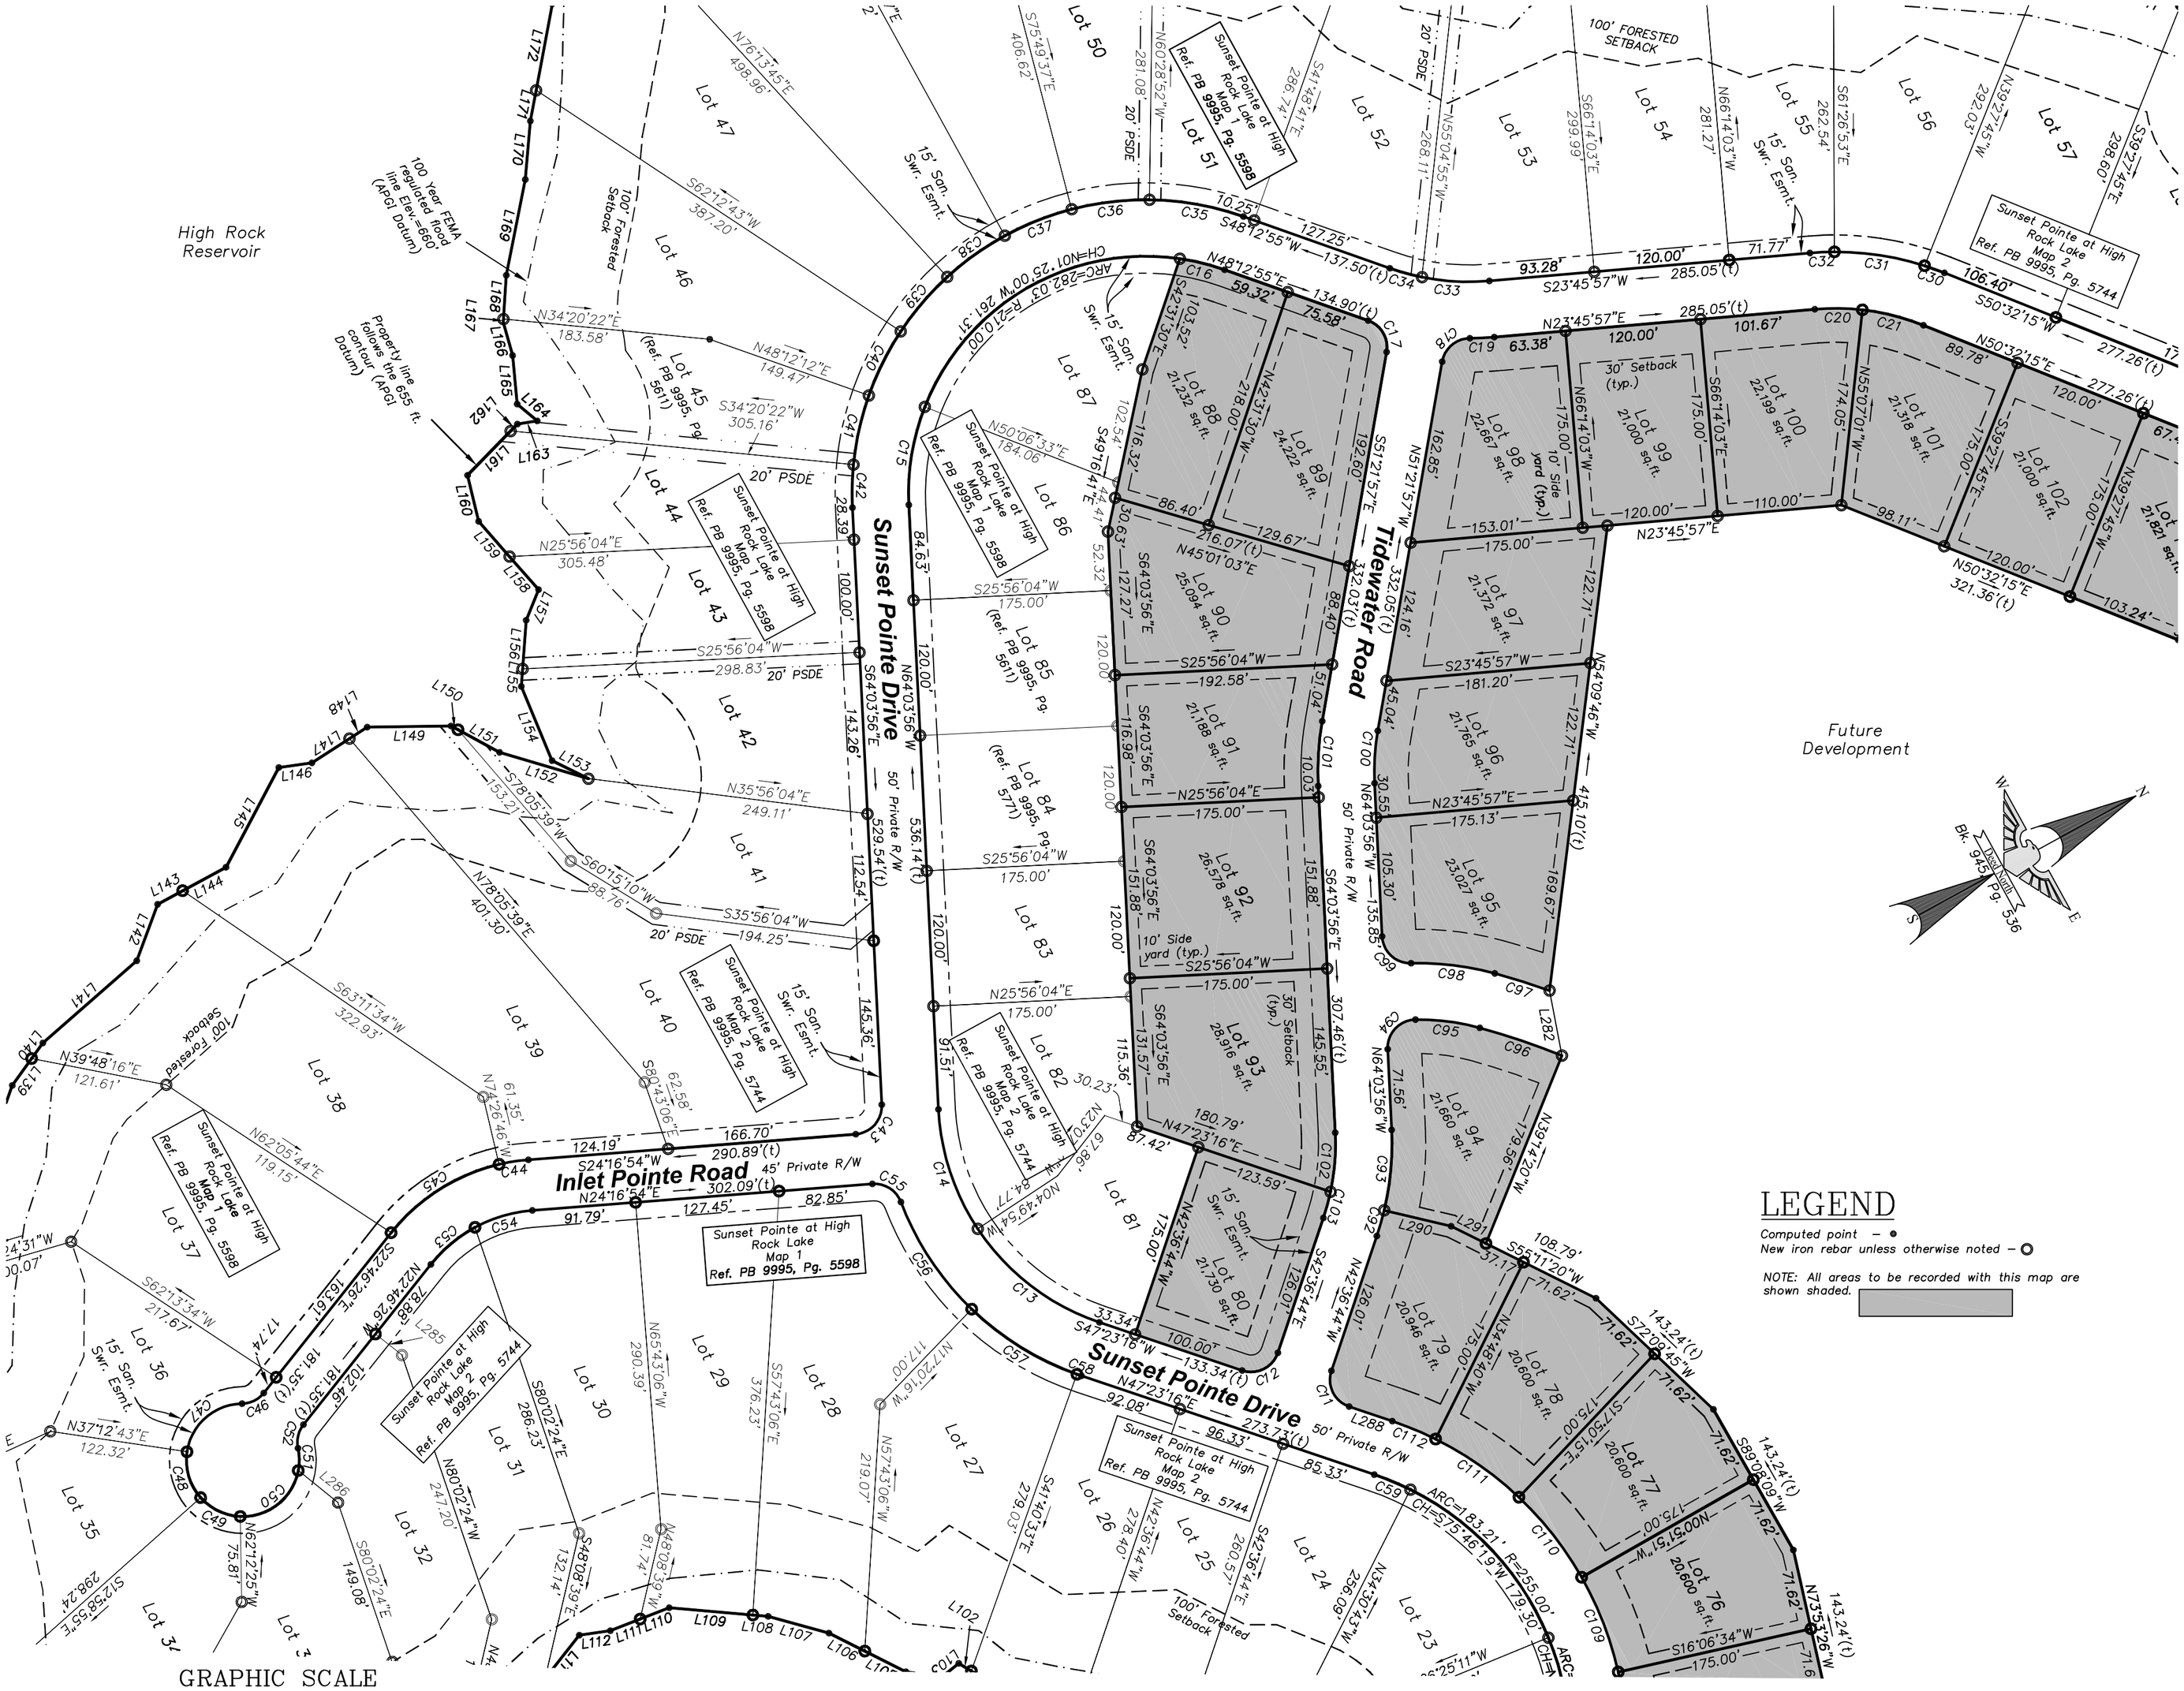

EAGLE ENGINEERING
2013 Van Buren Avenue
Indian Trail, NC 28079
(704) 882-4222
www.eagleonline.net

NO	DATE	BY	ISSUE

Sunset Pointe at High Rock Lake

Providence Twsp., Rowan County, North Carolina

High Rock Lake Development Company, LLC
120 Topsail Road
Salisbury, N.C. 28146

Final Plat - Map 4
Sheet 4 of 6

Drawn By: DCG | Approved By: RLW | Date 6/19/06 | EEI Project 1925-S

Location: base-plat-ph4 Scale: 1"=100'

NOT FOR CONSTRUCTION
PRELIMINARY
NOT FOR CONSTRUCTION